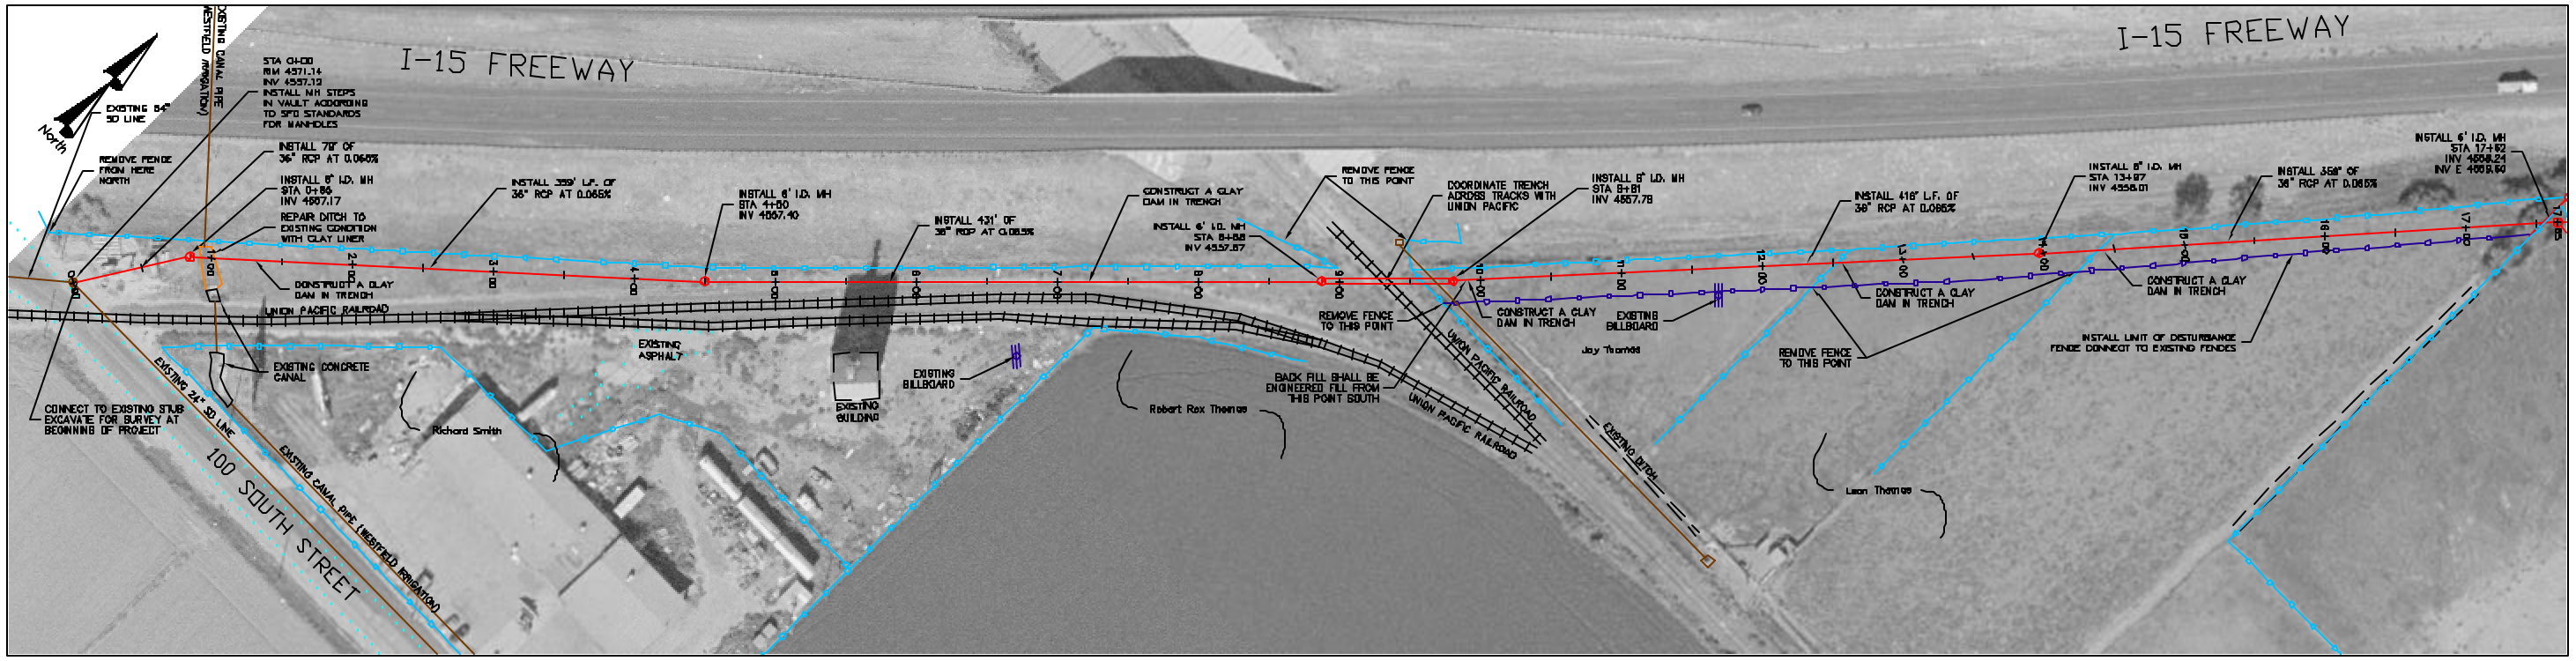

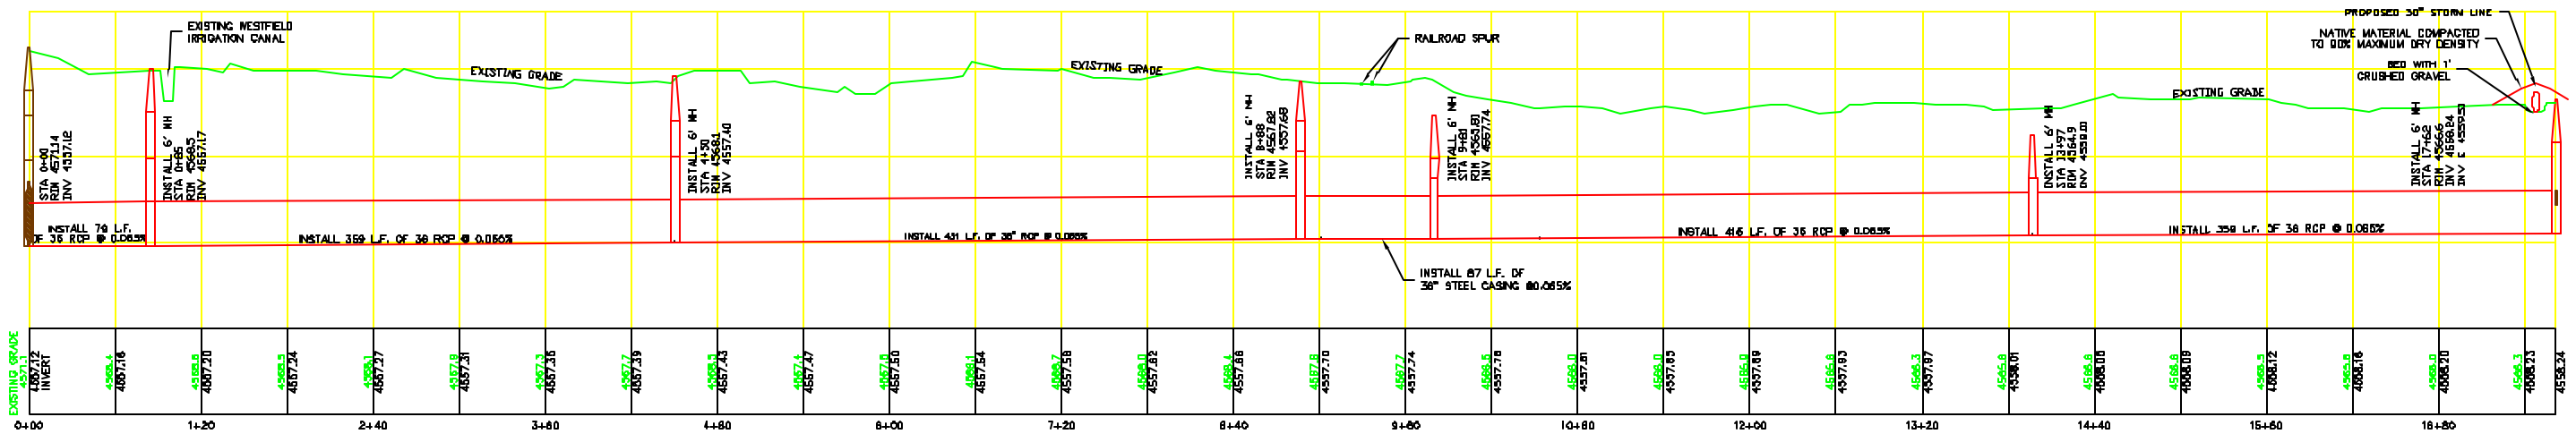

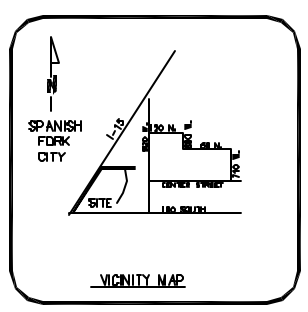

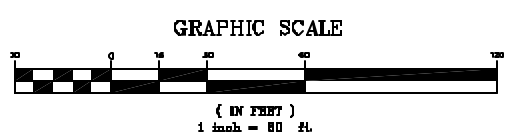

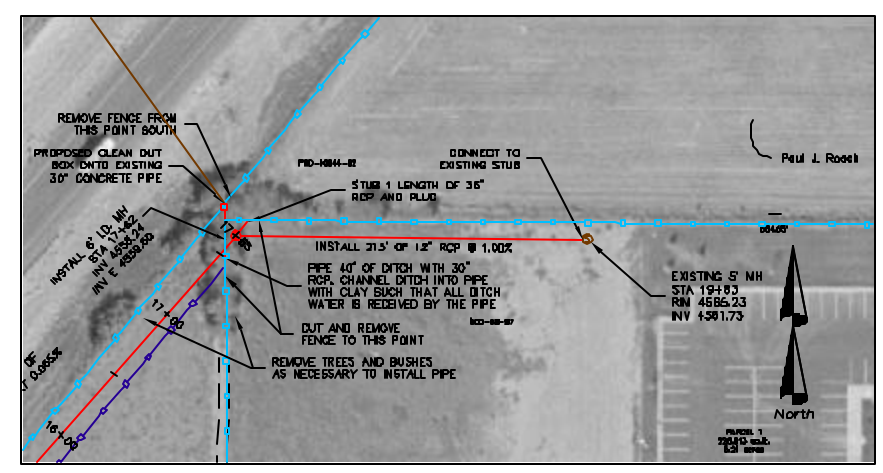

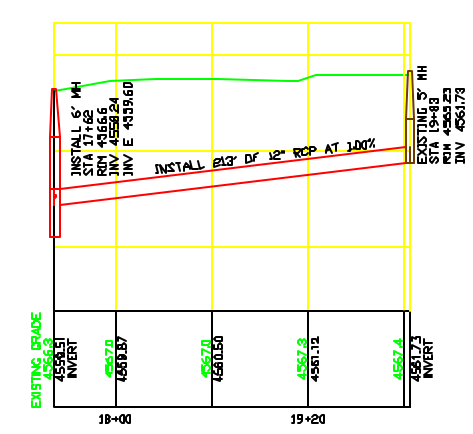

EXIST. FENCE
PROP. FENCE
EXIST. STORM
PROP. STORM
EXIST. STORM MANHOLE
PROP. STORM MANHOLE
EXIST. CONCRETE
FUTURE STORM
PAVEMENT
BILLBOARD

SPANISH FORK CITY
40 SOUTH MAIN STREET
SPANISH FORK, UT 84660
(801) 798-5000

I-15 100 SOUTH TO 100 NORTH STORM DRAIN

REVISION	DATE	BY

DRAWN BBB
DESIGNED CMT
CHECKED RJH
DATE 01/14/04

DATUM NAD88
HORIZ NAVD

NOT TO SCALE

DRAWING 623
PAGE 1 OF 1