TABLE 1	
MINOR ARTERIAL STREET INTERSECTION RADIUS	
INTERSECTING ROAD	TBC RADIUS
MAJOR ARTERIAL	35'
MINOR ARTERIAL	35'
MAJOR COLLECTOR	30'
MINOR COLLECTOR	30'
COMMERCIAL LOCAL	30'
RESIDENTIAL LOCAL	25'

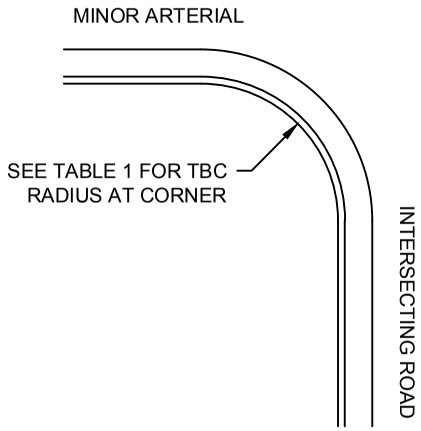

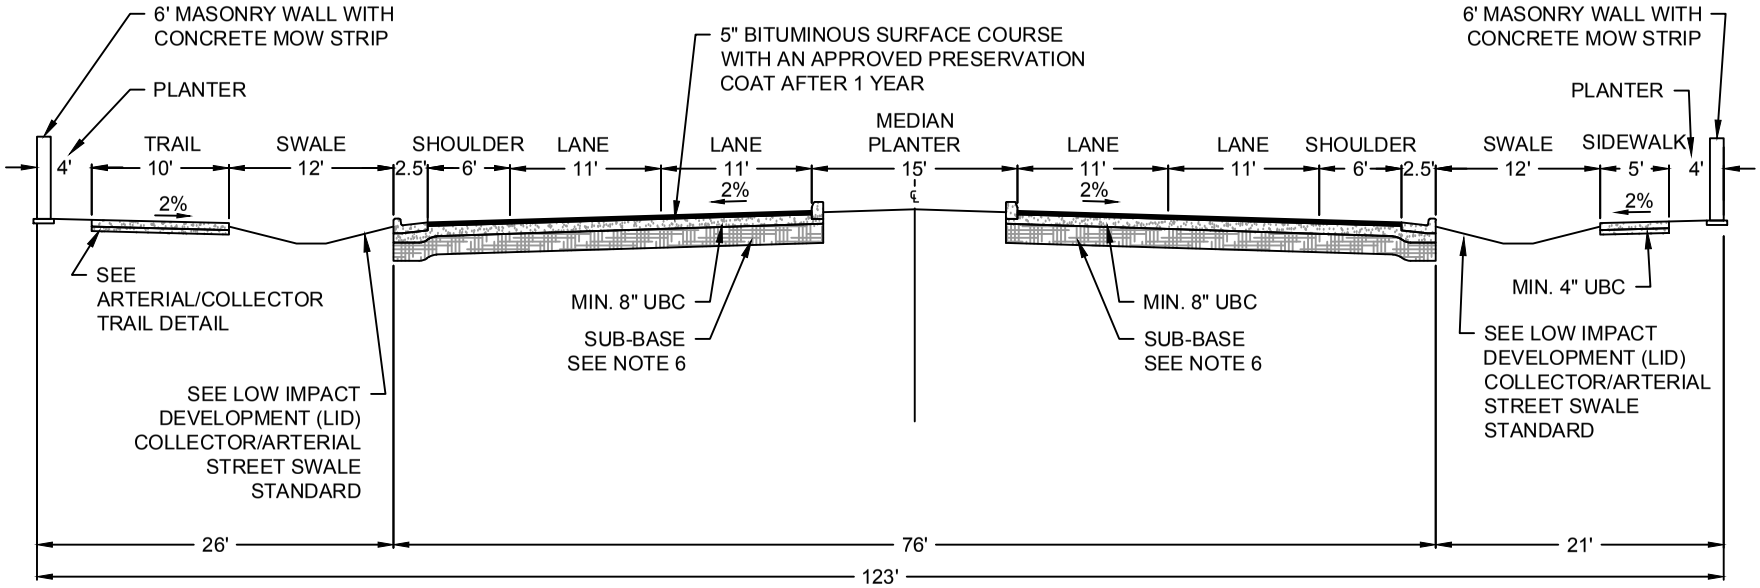

MINOR ARTERIAL 5 LANE STREET - 123' ROW

NOTES:

1. CITY ENGINEER MAY WAIVE THE REQUIREMENT FOR A MASONRY WALL.
2. SEE STANDARD DRAWINGS FOR TRAILS AND SIDEWALKS.
3. TRAIL MAY BE INSTALLED ON EITHER SIDE OF STREET AS APPROVED BY THE CITY ENGINEER. SIDEWALK SHALL BE INSTALLED ON THE OPPOSITE SIDE.
4. PLANTERS, BEHIND SIDEWALK OR TRAIL, SHALL HAVE SHRUBS WITH BARK MULCH OR XERISCAPE AS APPROVED BY THE CITY. SPRINKLER SYSTEMS SHALL BE INSTALLED ACCORDING TO CITY STANDARDS.
5. SWALE MAY BE GRASS OR XERISCAPE, AS APPROVED BY THE CITY ENGINEER. SEE STANDARD DRAWINGS FOR LID SWALES.
6. SUB-BASE AS SPECIFIED IN THE CONSTRUCTION STANDARDS AND SOILS REPORT.
7. MINIMUM OF 8" UNTREATED BASE COURSE UNDER STREET PAVEMENT AND CURB & GUTTER.
8. ALL UTILITY BOXES AND EQUIPMENT SHALL BE LOCATED ON THE STREET SIDE OF MASONRY WALL.
9. ALL PLANTER AREAS BETWEEN THE CURB AND SIDEWALK SHALL BE LANDSCAPED WITH PERVIOUS MATERIALS UNLESS OTHERWISE APPROVED BY THE CITY ENGINEER OR DESIGNEE.

SPANISH FORK CITY
40 SOUTH MAIN STREET
SPANISH FORK, UT 84660
(801) 804-4550

STANDARD DRAWING

MINOR ARTERIAL 5 LANE STREET

DRAWN:	JLR
DESIGN:	CJP
CHECK:	CMT
DATE:	6/22/16

SCALE: NONE

STANDARD 43