SPANISH FORK CITY
40 SOUTH MAIN STREET
SPANISH FORK, UT 84660
(801) 804-4550

STANDARD DRAWING

MOW STRIP AND CURB WALLS

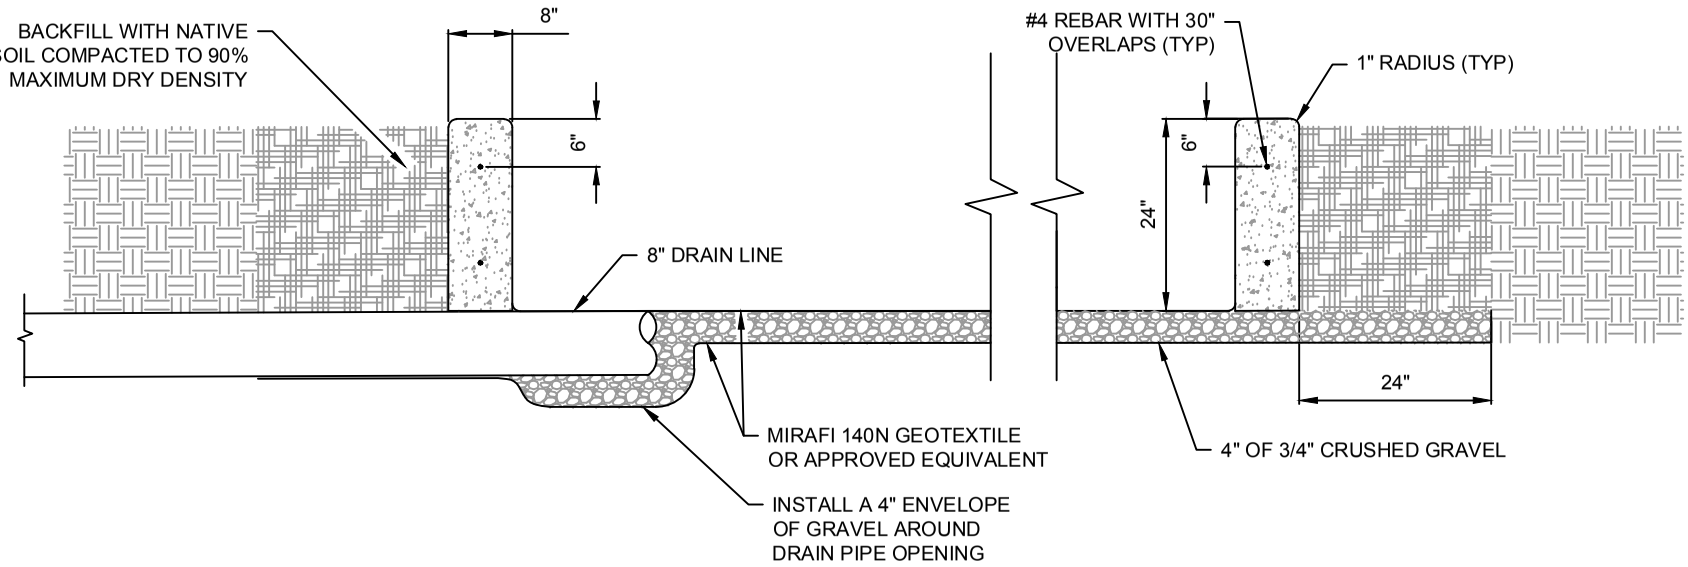

PLAYGROUND CURB WALL

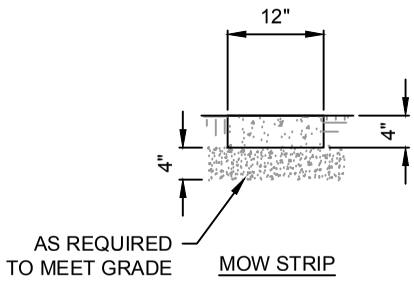

MOW STRIP

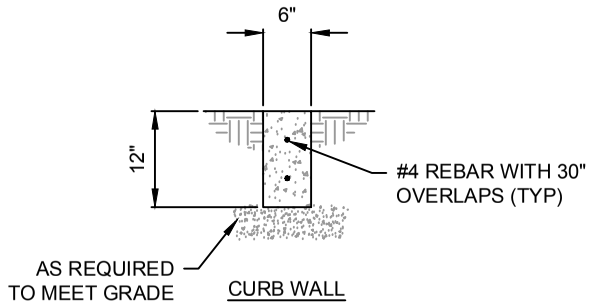

CURB WALL

NOTES:

1. ENGINEERED BASE UNDER ALL CURBS AND GUTTERS SHALL MATCH WHAT IS IN THE ROAD WITH A MINIMUM OF 8" OF COMPACTED UNTREATED BASE COURSE. MOW STRIPS, SIDEWALKS, AND CURB WALLS SHALL HAVE A MINIMUM OF 4" OF COMPACTED UNTREATED BASE COURSE UNLESS NEXT TO A PAVED AREA.
2. IF CONCRETE IS TO BE POURED NEXT TO A CURB #4 REBAR SHALL BE DOWELED 3" INTO CURB AND 4" INTO SIDEWALK. REBAR SHALL BE INSTALLED A MINIMUM OF 2" FROM TOP OF THE SIDEWALK AND CURB 24" O.C.
3. SIDEWALKS, MOW STRIPS, AND CURB WALLS SHALL HAVE CONSTRUCTION JOINTS EVERY 8' OR AT EACH FENCE POST.
4. THERE SHALL BE A 2% GRADE FROM THE CURB TO SIDEWALK ACROSS PLANTERS.

DRAWN:	JLR
DESIGN:	CJP
CHECK:	CMT
DATE:	6/22/16

SCALE: NONE

STANDARD 51